

28 MARET 2024

HERMINA



MEDAN

LANTAI 3,5 KAMALA
LANTAI 6 PADMA

DESIGN APPROVAL

HARI & TANGGAL ;


DIREKTUR REGIONAL

JANGUM REGIONAL



PT. DHARMA PUTRA SEJAHTERA ABADI
INTERIOR & FURNITURE MANUFAKTURE


VIP / DELUXE KAMALA

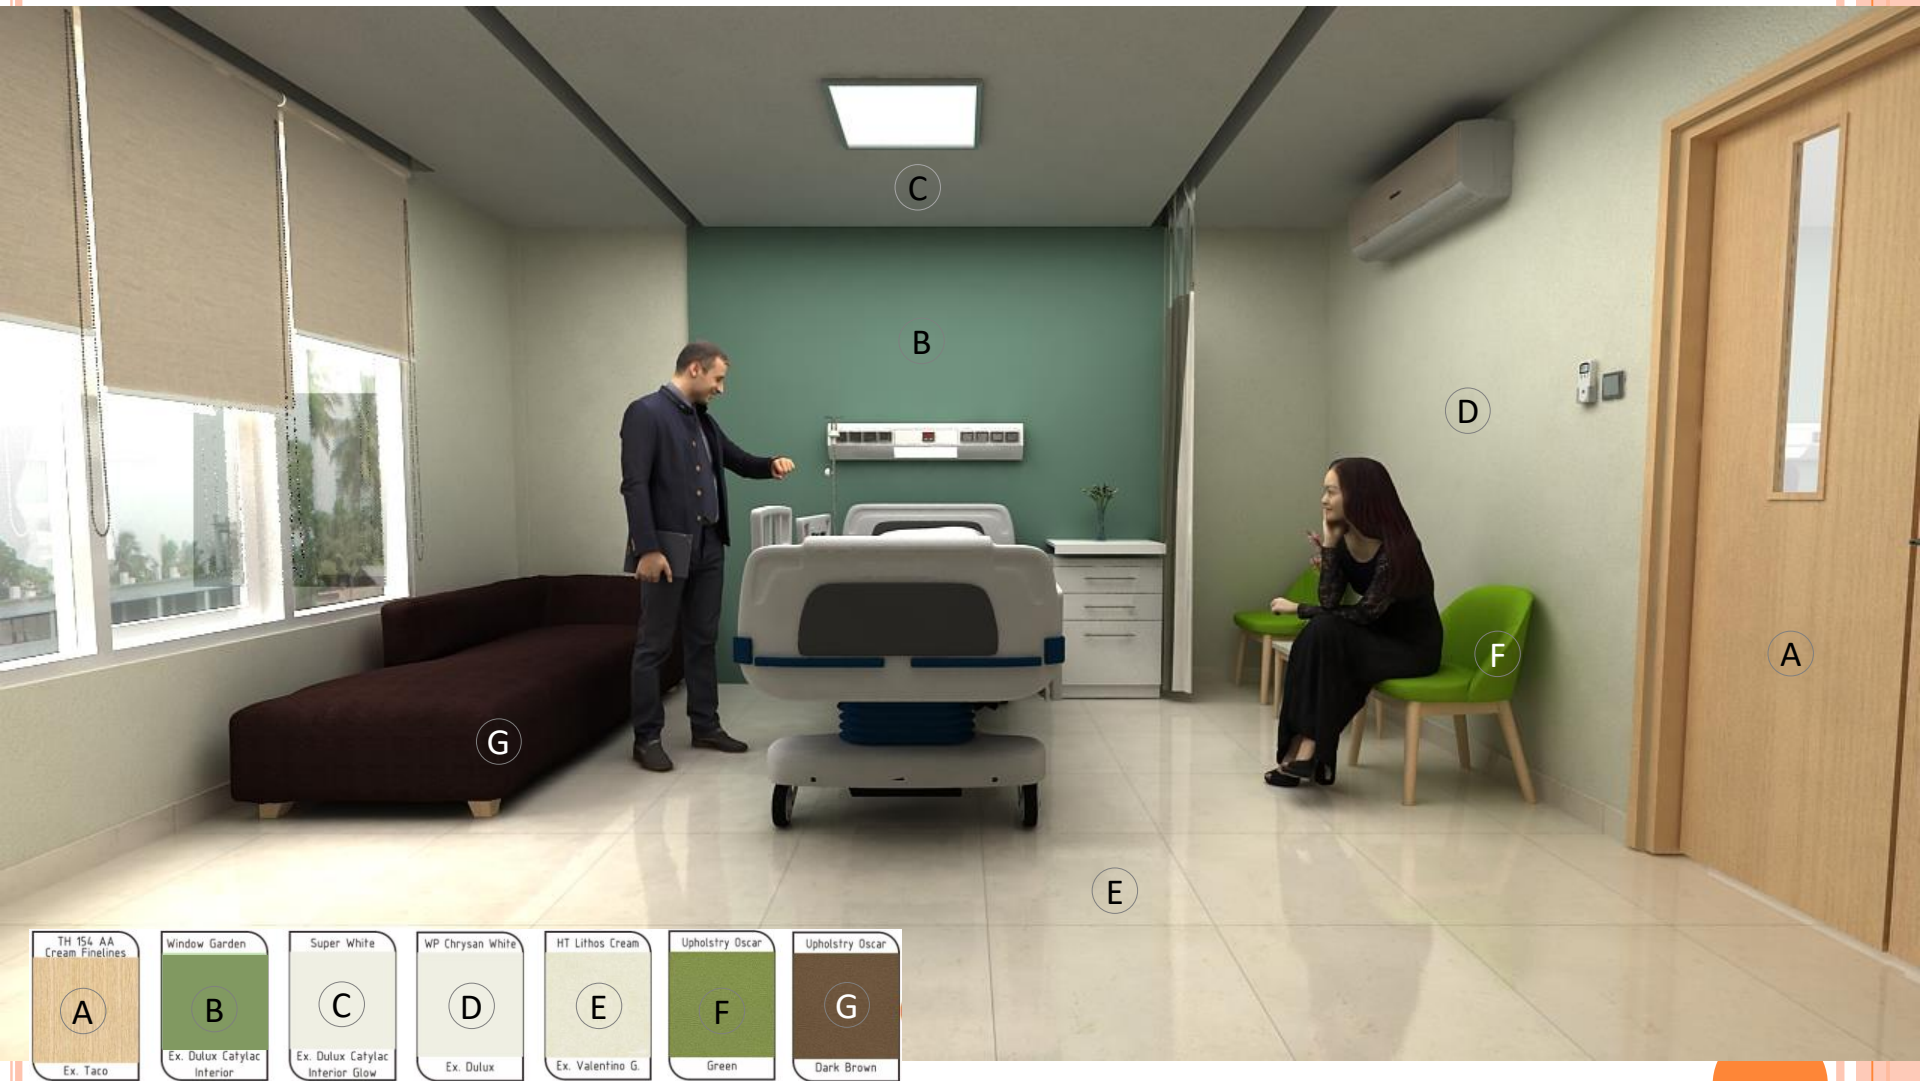

PERSPEKTIF 1

STANDART DESAIN HERMINA


VIP / DELUXE KAMALA

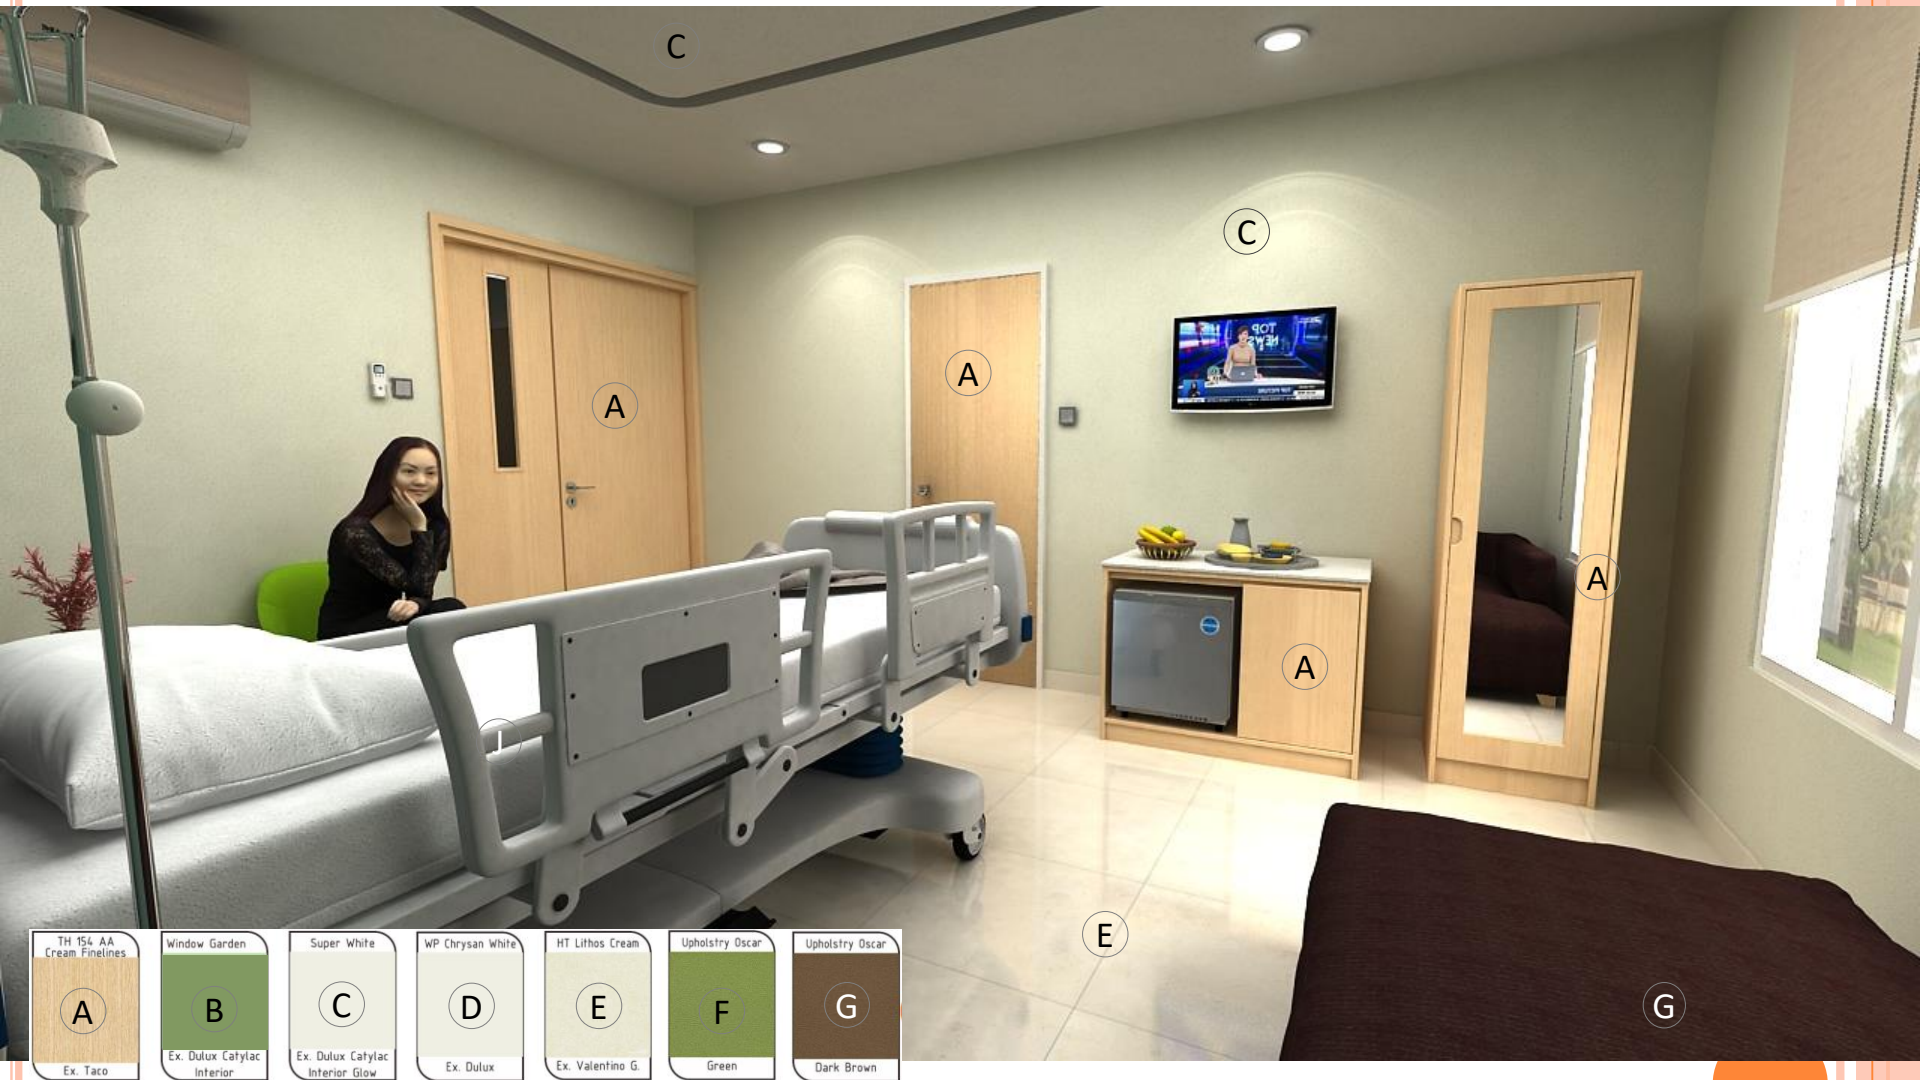


PERSPEKTIF 2

STANDART DESAIN HERMINA

LAY OUT LANTAI 3 KAMALA

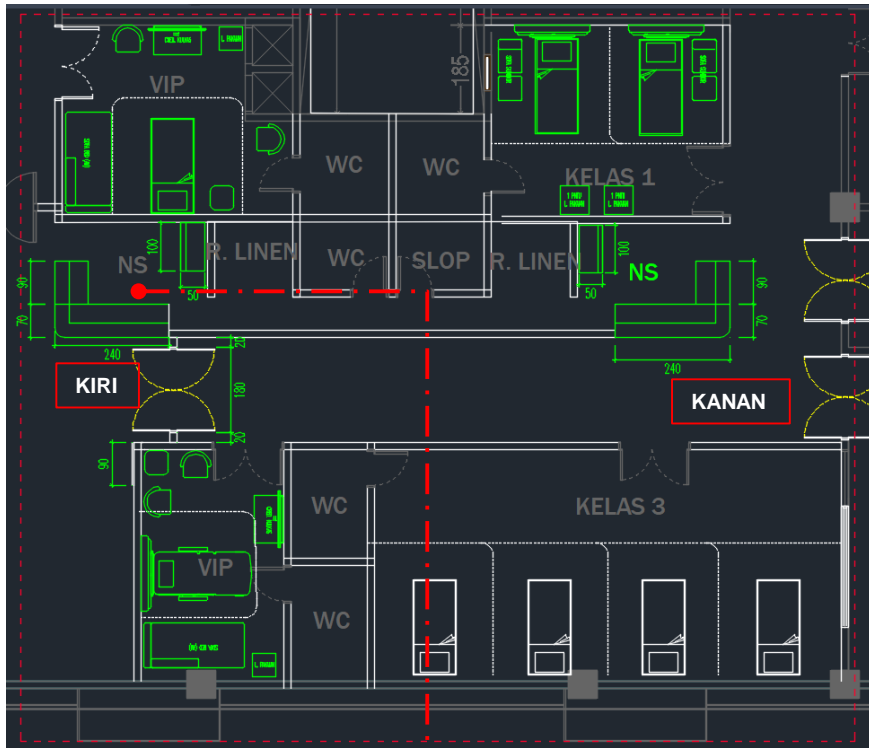

RENCANA LAY OUT

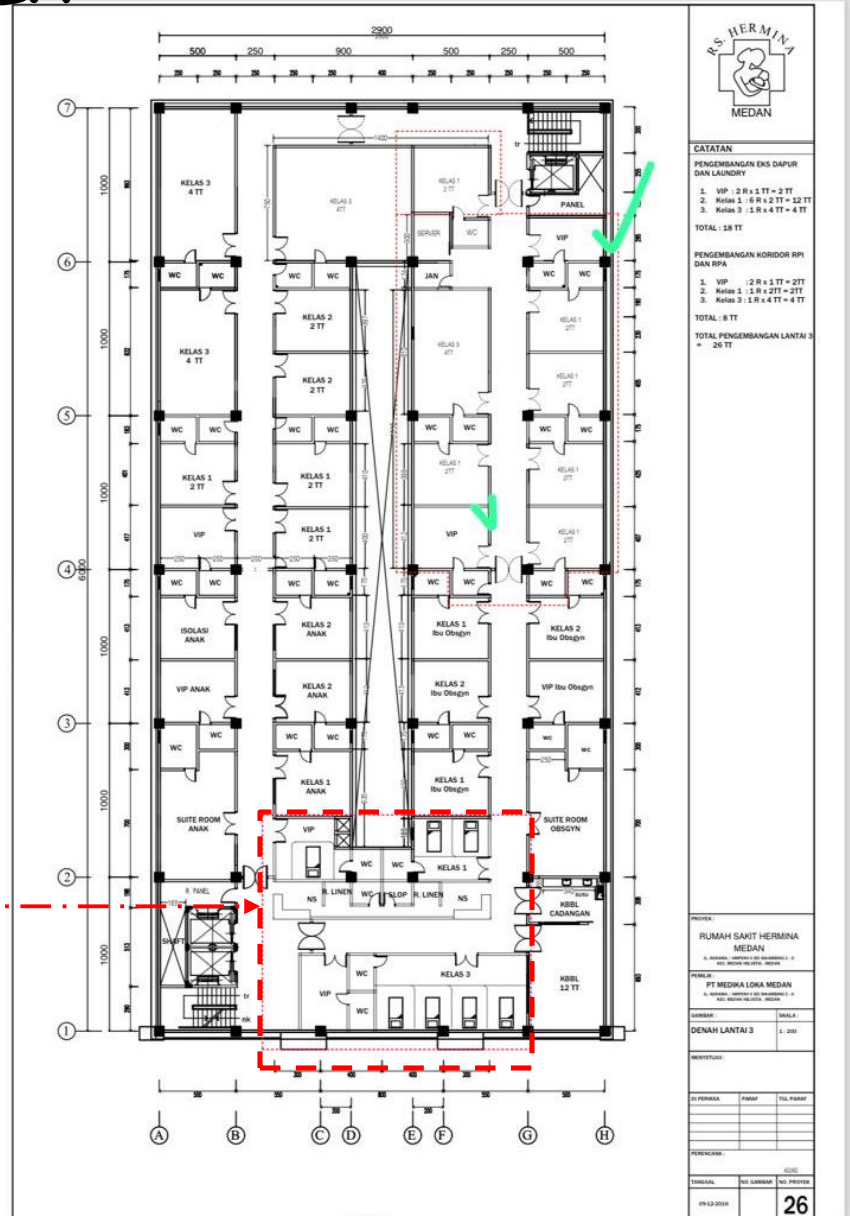

NS KAMALA KIRI

A	B	C	D	E
HT TILES New Chrystal Grey 60 x 60 ex VALENTINO GRESS	WALL PAINT Window Garden Ex DULUX/ Setara	CREAM FINELINES TH 154 AA ex TACO	WALL PAINT Chrysan White ex DULUX/ Setara	ACRILIK HIJAU CL T = 10 mm



PERSPEKTIF

NS KAMALA KANAN

A	B	C	D	E
HT TILES New Chrystal Grey 60 x 60 ex VALENTINO GRESS	WALL PAINT Window Garden Ex DULUX/ Setara	CREAM FINELINES TH 154 AA ex TACO	WALL PAINT Chrysan White ex DULUX/ Setara	ACRILIK HIJAU CL T = 10 mm



PERSPEKTIF

KELAS 1 REGULER




TH 154 AA Cream Finelines	Super White	WP Chrysan White	HT Lithos Cream	Upholstry Oscar
A	B	C	D	E
Ex. Taco	Ex. Dulux Catylac Interior Glow	Ex. Dulux	Ex. Valentino G.	Green

PERSPEKTIF


HERMINA MEDAN LANTAI 3

[illegible]

DINDING DI
JEBOL
MENCADI
KONTER
LOKET
FARMASI

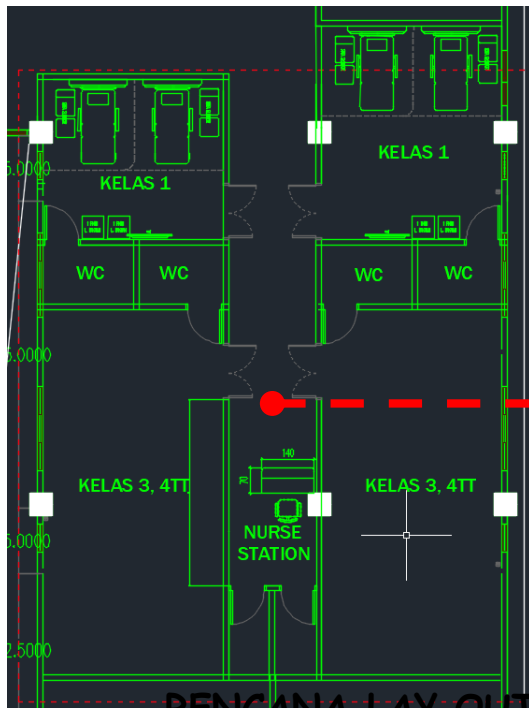


HERMINA MEDAN LANTAI 5

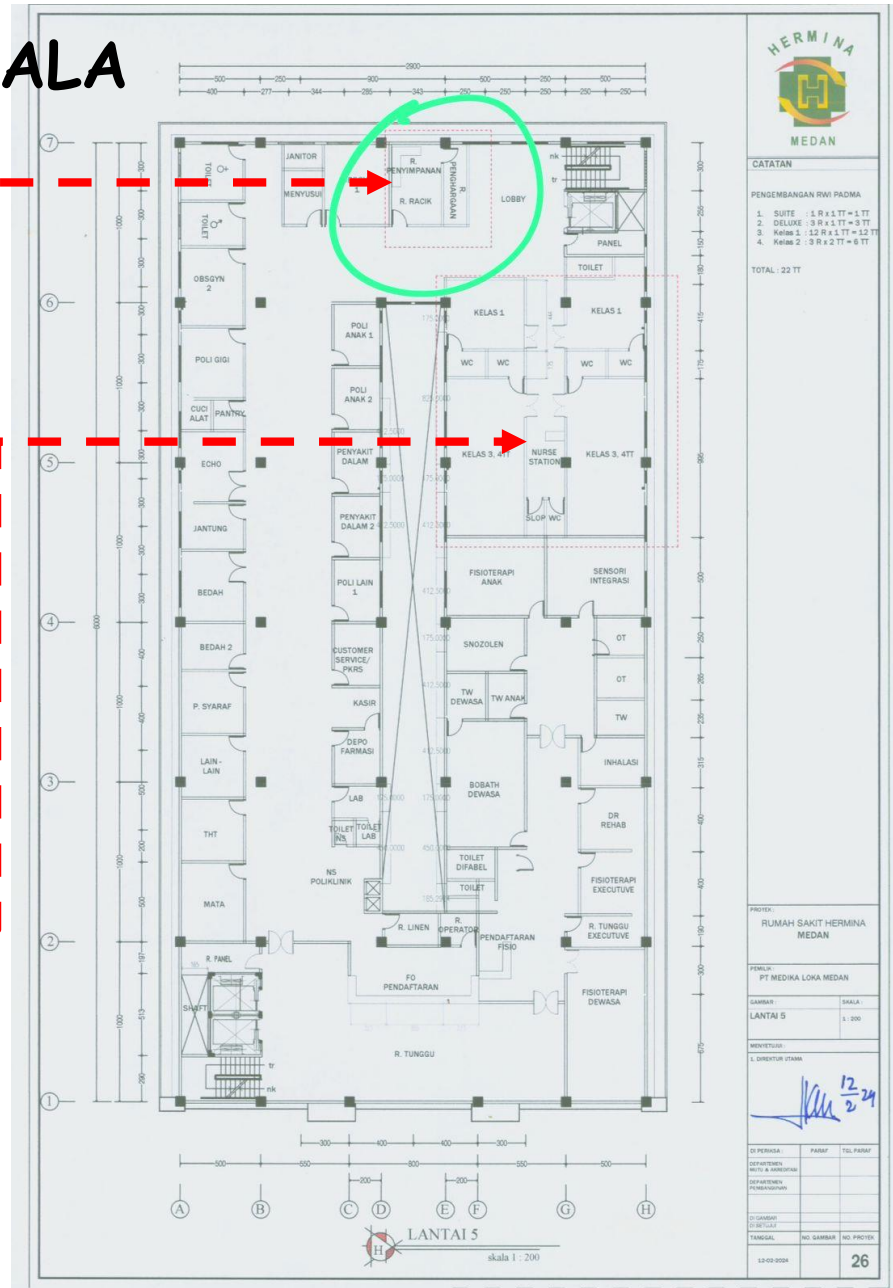

LAY OUT






KONTER LOKET FARMASI

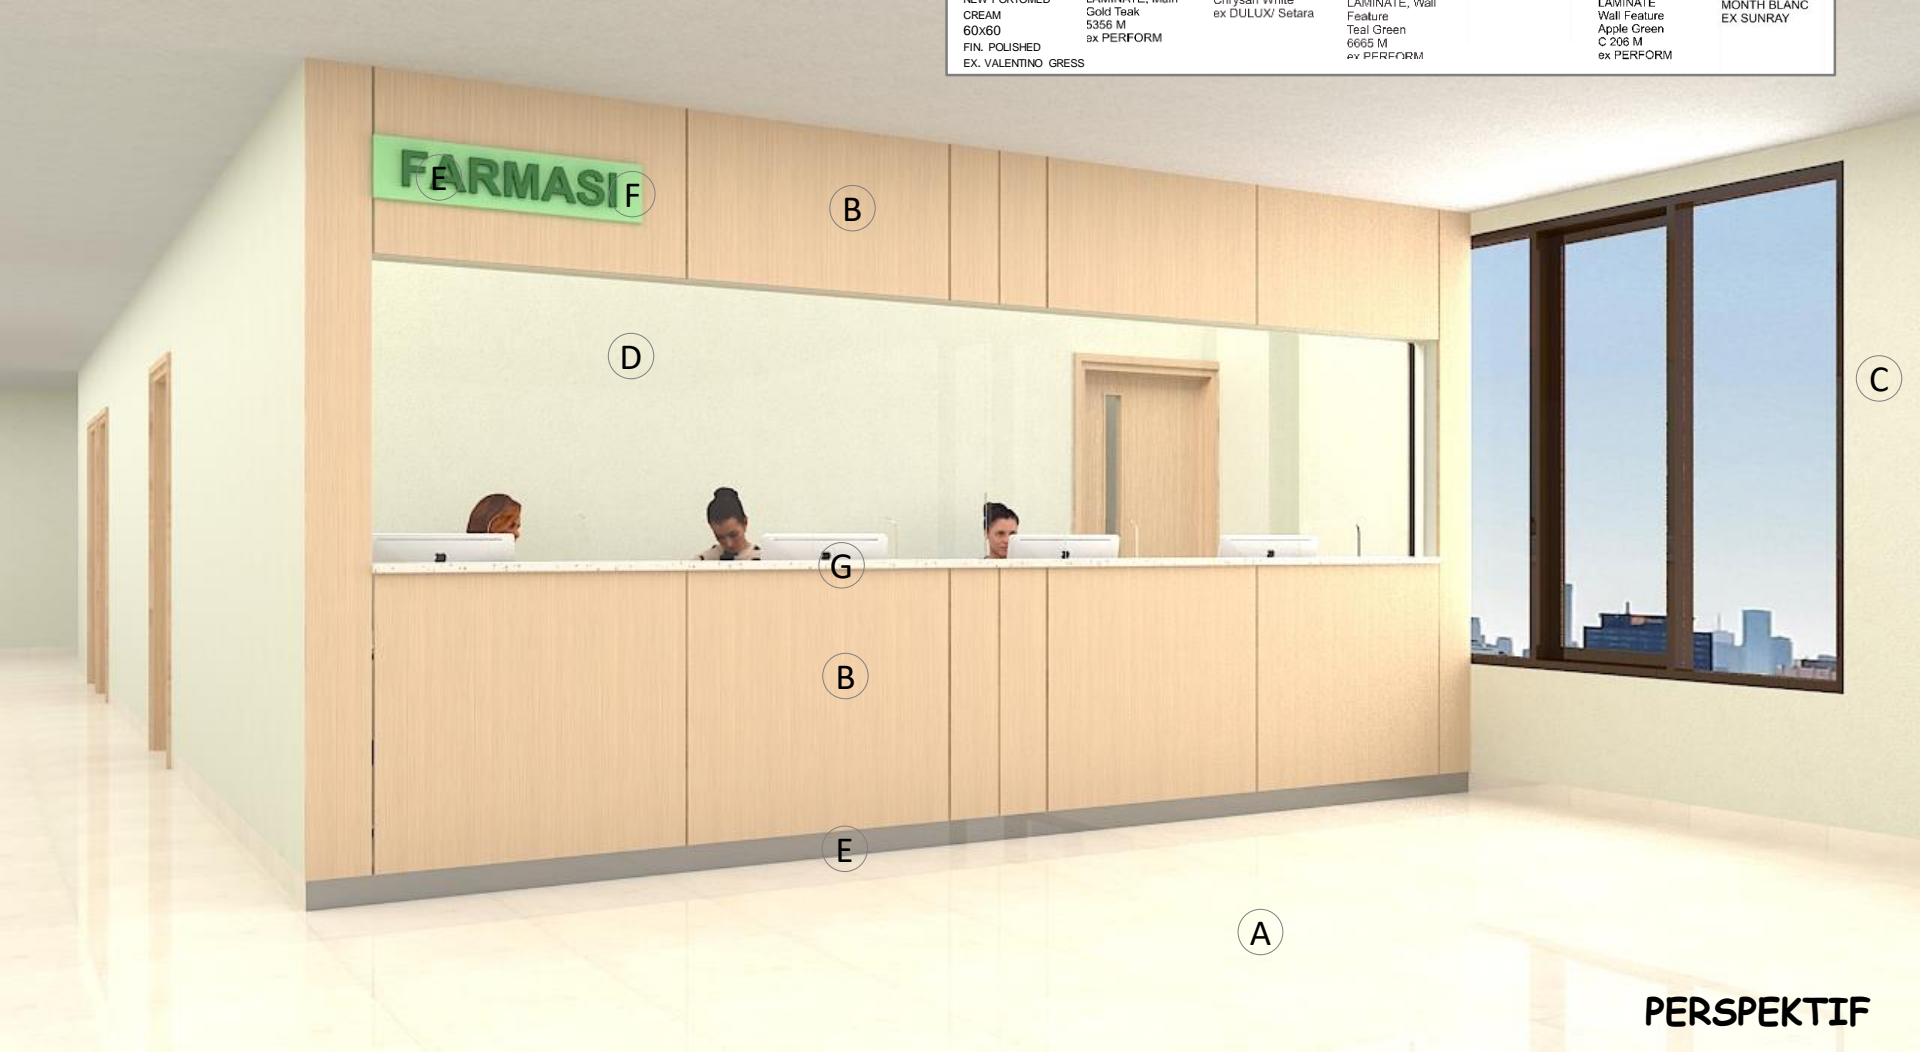A	B	C	D	E	F	G
HT TILES NEW PORTOMED CREAM 60x60 FIN. POLISHED EX. VALENTINO GRESS	WOODGRAIN LAMINATE, Main Gold Teak 5356 M ex PERFORM	WALL PAINT Chrysan White ex DULUX/ Setara	SOLID COLOR LAMINATE, Wall Feature Teal Green 6665 M ex PERFORM	Stainless steel	SOLID COLOR LAMINATE Wall Feature Apple Green C 206 M ex PERFORM	SOLID SURFACE MONTH BLANC EX SUNRAY



PERSPEKTIF

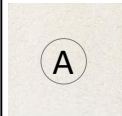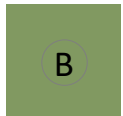NURSE STATION

				
HT TILES New Chrystal Grey 60 x 60 ex VALENTINO GRESS	WALL PAINT Window Garden Ex DULUX/ Setara	CREAM FINELINES TH 154 AA ex TACO	WALL PAINT Chrysan White ex DULUX/ Setara	ACRILIK HIJAU CL T = 10 mm



POLI PADMA

LEGENDA

1. RUANG DOKTER
2. RUANG PERIKSA
3. RUANG TUNGGU
4. RUANG OPERASI
5. RUANG GIGI
6. RUANG RONTGEN
7. RUANG FISIKA
8. RUANG KIMIA
9. RUANG BIOLOGI
10. RUANG MATEMATIKA

DETAILS

1. KORIDOR
2. RUANG DOKTER
3. RUANG PERIKSA
4. RUANG TUNGGU
5. RUANG OPERASI
6. RUANG GIGI
7. RUANG RONTGEN
8. RUANG FISIKA
9. RUANG KIMIA
10. RUANG BIOLOGI
11. RUANG MATEMATIKA

SKALA 1 : 200

LANTAI 6





26

LAY OUT

[illegible]

HERMINA MEDAN LANTAI 6

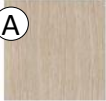PINTU MASUK RANAP KLINIK PADMA

A	B	C	D
			
HT TILES NEW PORTOMED CREAM 60x60 FIN. POLISHED EX. VALENTINO GRESS	WOODGRAIN LAMINATE, Main Gold Teak 5356 M ex PERFORM	WALL PAINT Chrysan White ex DULUX/ Setara	SOLID COLOR LAMINATE, Wall Feature Teal Green 6665 M ex PERFORM



NURSE STATION



A	B	C	D	E	F
HT TILES New Chrysal Grey 60 x 80 ex VALENTINO GRESS	SOLID COLOR LAMINATE Wall Feature Apple Green C 206 M ex PERFORM	WALL PAINT Chrysan White ex DULUX/ Setara	WOODGRAIN LAMINATE, Main Gold Teak 5356 M ex PERFORM	HT TILES New Mahogany Rust - Plank Tiles 15 x 80 ex VALENTINO GRESS	SOLID COLOR LAMINATE Pure White 6625 G ex PERFORM

PERSPEKTIF

HERMINA MEDAN LANTAI 6

SELASAR




A	B	C	D	E	F
HT TILES New Chrysal Grey 60 x 60 ex VALENTINO GRESS	SOLID COLOR LAMINATE Wall Feature Apple Green C 206 M ex PERFORM	WALL PAINT Chrysan White ex DULUX/ Setara	WOODGRAIN LAMINATE, Main Gold Teak 5356 M ex PERFORM	HT TILES New Mahogany Rust - Plank Tiles 15 x 60 ex VALENTINO GRESS	SOLID COLOR LAMINATE Pure White 6625 G ex PERFORM

PERSPEKTIF

HERMINA MEDAN LANTAI 6

VIP/ DELUXE PADMA

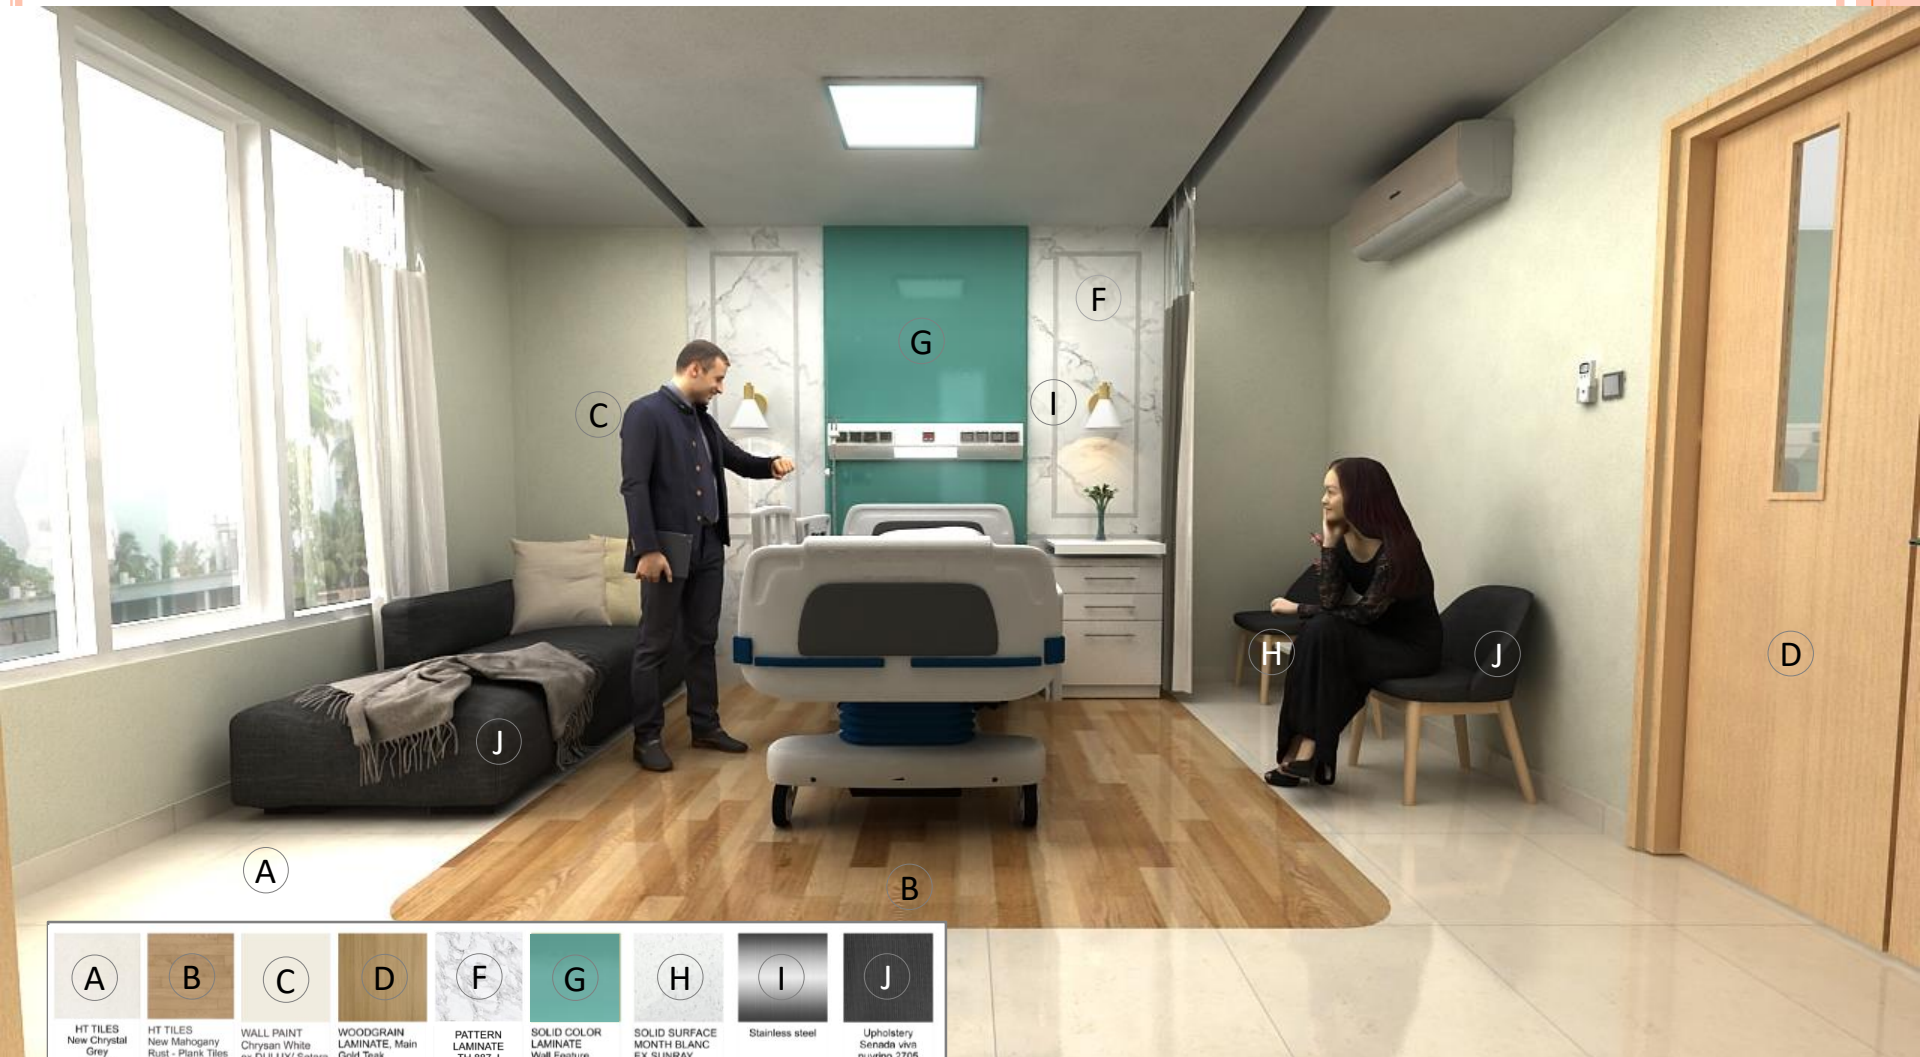

A	B	C	D	F	G	H	I	J
HT TILES New Crystal Grey 60 x 60 ex VALENTINO GRESS	HT TILES New Mahogany Rust - Plank Tiles 15 x 60 ex VALENTINO GRESS	WALL PAINT Chrysan White ex DULUX/ Setara	WOODGRAIN LAMINATE, Main Gold Teak 5356 M ex PERFORM	PATTERN LAMINATE TH 987 J ex TACO/ Milky Ramone	SOLID COLOR LAMINATE Wall Feature Sage Green C 206 M ex PERFORM	SOLID SURFACE MONTH BLANC EX SUNRAY	Stainless steel	Upholstery Sinnada viva nuvinto 2705 ex carviero

PERSPEKTIF 1

HERMINA MEDAN LANTAI 6

VIP/ DELUXE PADMA



PERSPEKTIF 2

HERMINA MEDAN LANTAI 6

SUWITEROOM



RENCANA LAY OUT

A	B	C	D	F	G	H	I	J
HT TILES New Crystal Grey 60 x 60 ex VALENTINO GRESS	HT TILES New Montgony Rust, Dark Tiles 60 x 60 ex VALENTINO GRESS	WALL PAINT Chrysom White ex DULUX Sarnes	WOODWORK LAMINATE, Main 6347 Teak 3038 Teak ex PERFORM	INTERIOR LAMINATE 12 x 12 J ex TACOF Mily Perform	SOLID SURFACE MONTY BLANC ex SUNHOF	Stainless steel	Lampshade Barrode with Ruwito 2700 ex carano	SOLID COLOR LAMINATE Poni White 6055 G ex PERFORM



PERSPEKTIF 1



PERSPEKTIF 2

KELAS 1 PADMA

(A)	(B)	(C)	(D)	(E)	(F)	(G)
HT TILES New Chrystal Grey 60 x 60 ex VALENTINO GRESS	Upholstery Senada viva nuvrino 2705 ex carviero	WOODGRAIN LAMINATE, Main Gold Teak 5356 M ex PERFORM	SOLID COLOR LAMINATE Bangkok White 9201 M ex PERFORM	PATTERN LAMINATE TH 887 J ex TACO/ Milky Ramone	WALL PAINT Chrysan White ex DULUX/ Setara	Wall Paint Super White ex Dulux



TERIMA KASIH



PT. DHARMA PUTRA SEJAHTERA ABADI
INTERIOR & FURNITURE MANUFACTURE

